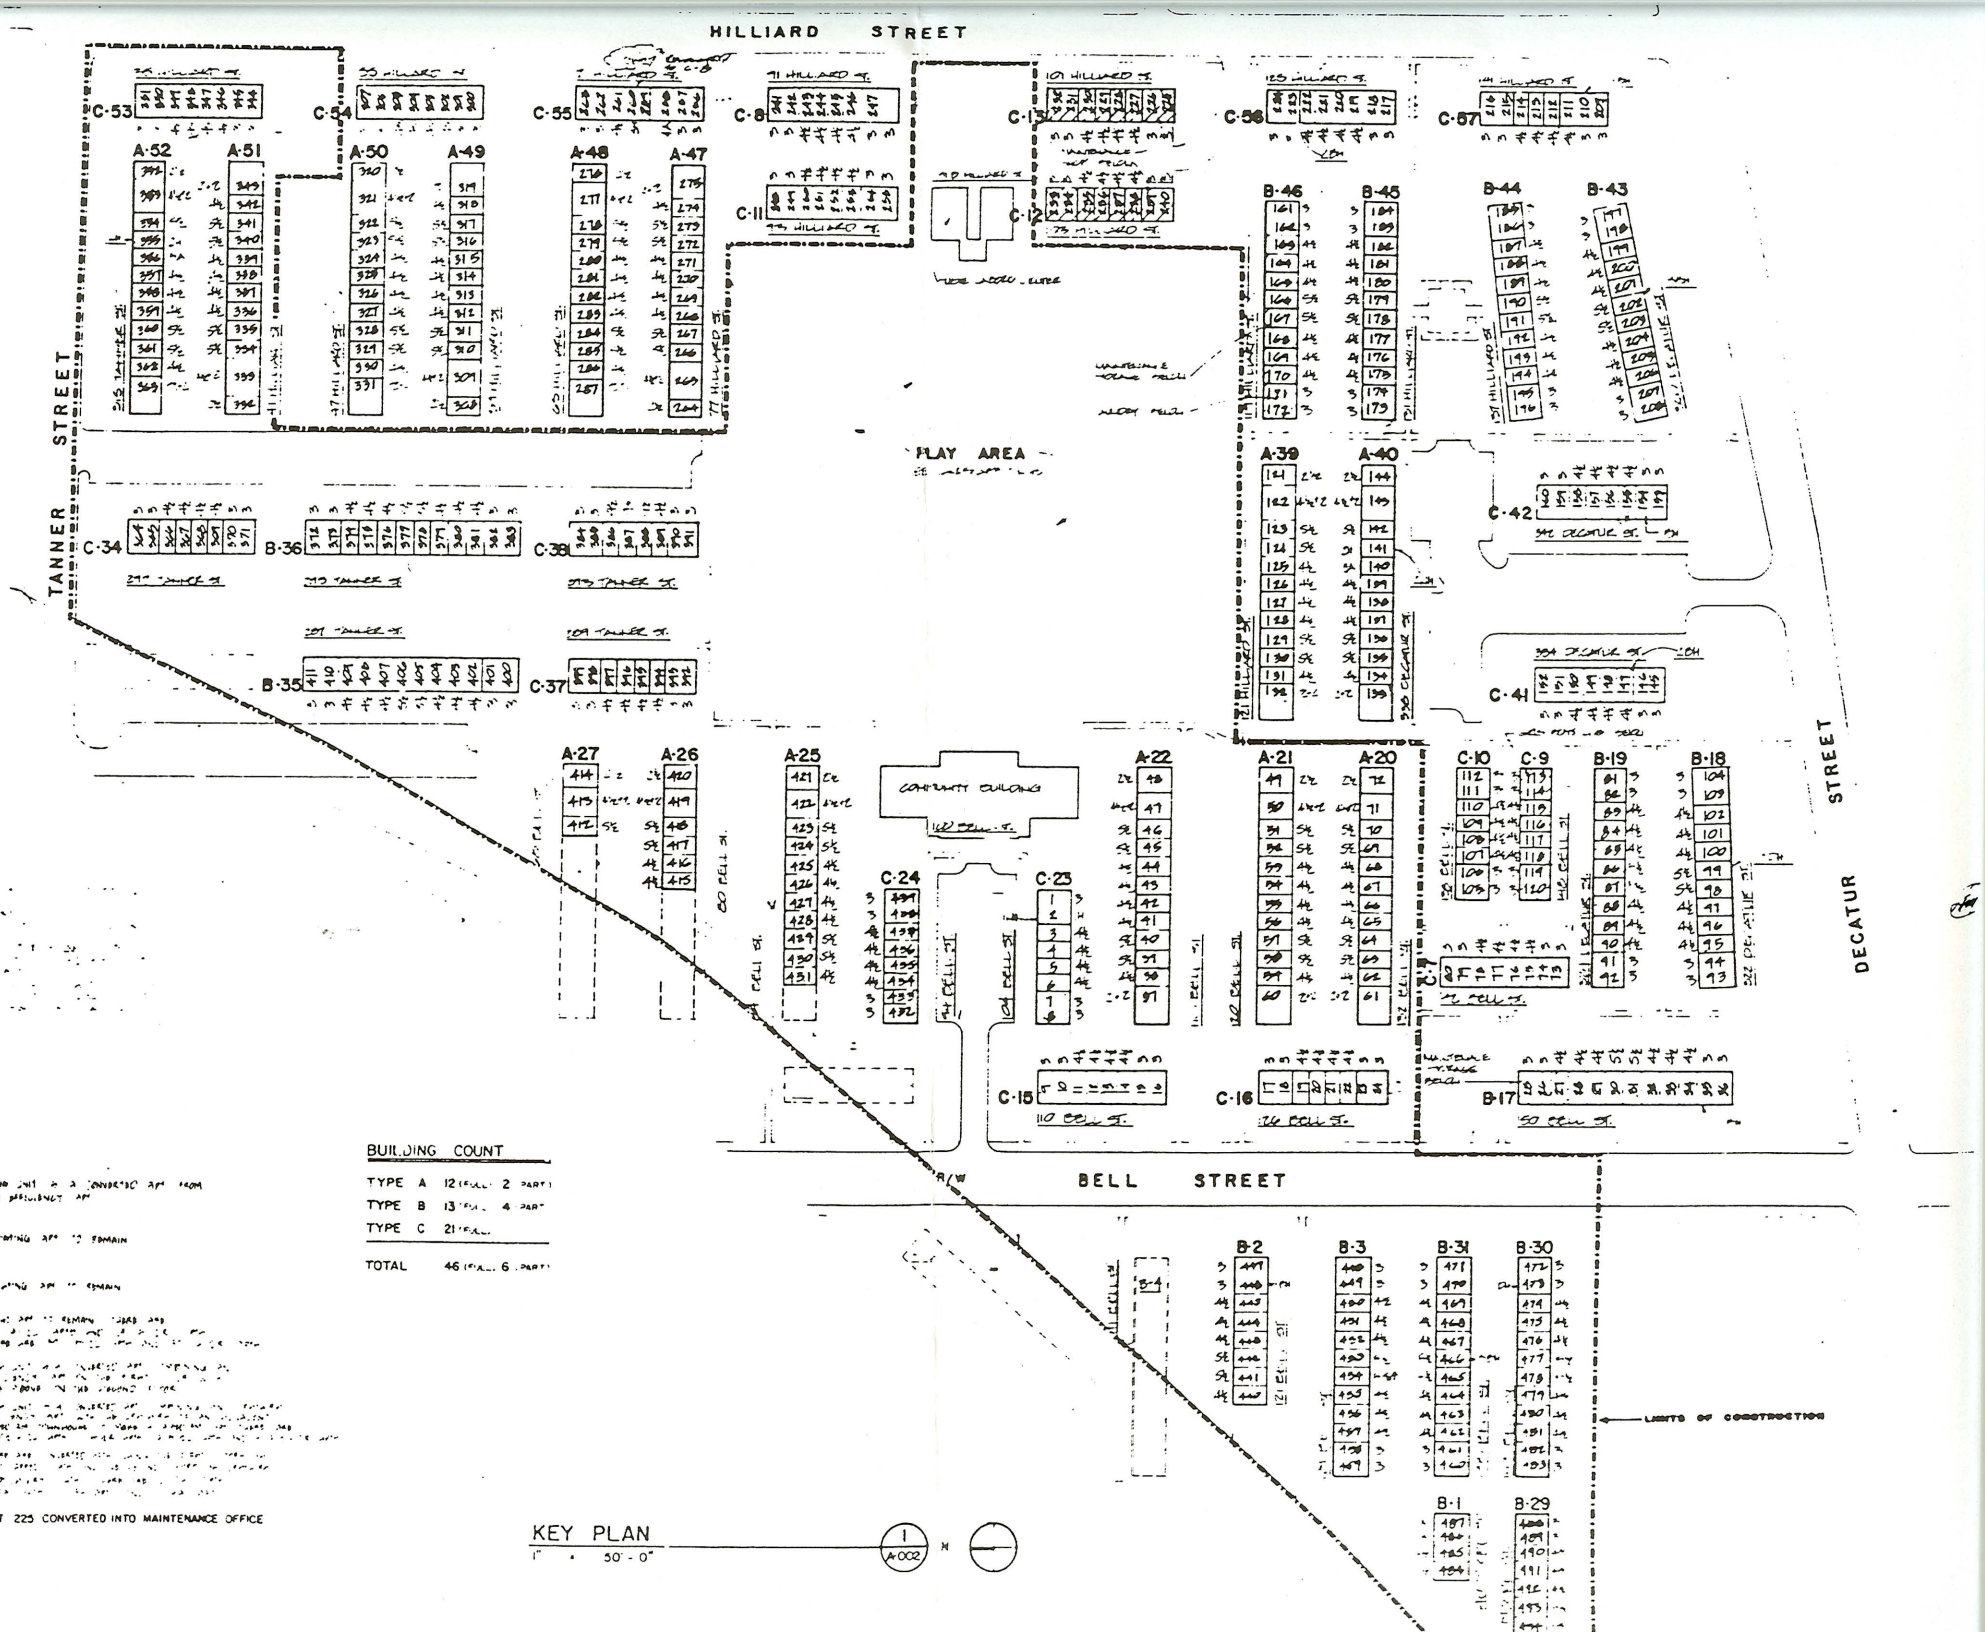

2L	4	SMALL 3BR FLAT
2R	10	
	68	8BR FLAT
	72	
2L	82	2 BR TWNS
2R	82	
2L-5 1/2R	57	2 BR TWN COMB TWNS
2L-4 1/2R	73	
2L	3	2 BR TWNS
2R	8	
2 + 2L-5 1/2R	20	1 BR TWN COMB TWNS
2L-4 1/2 + 2R	8	
	1	HANDICAPPED
3A	4	TOWNHOUSES
4A	2	TOWNHOUSES
	1	1 BR FLAT

APT 225 CONVERTED INTO MAINTENANCE OFFICE

495 APARTMENTS

BUILDING COUNT

TYPE A	12 (FULL 2 PART)
TYPE B	13 (FULL 4 PART)
TYPE C	21 (FULL)
TOTAL	46 (FULL 6 PART)

KEY PLAN

1" = 50'-0"

1 A-002